


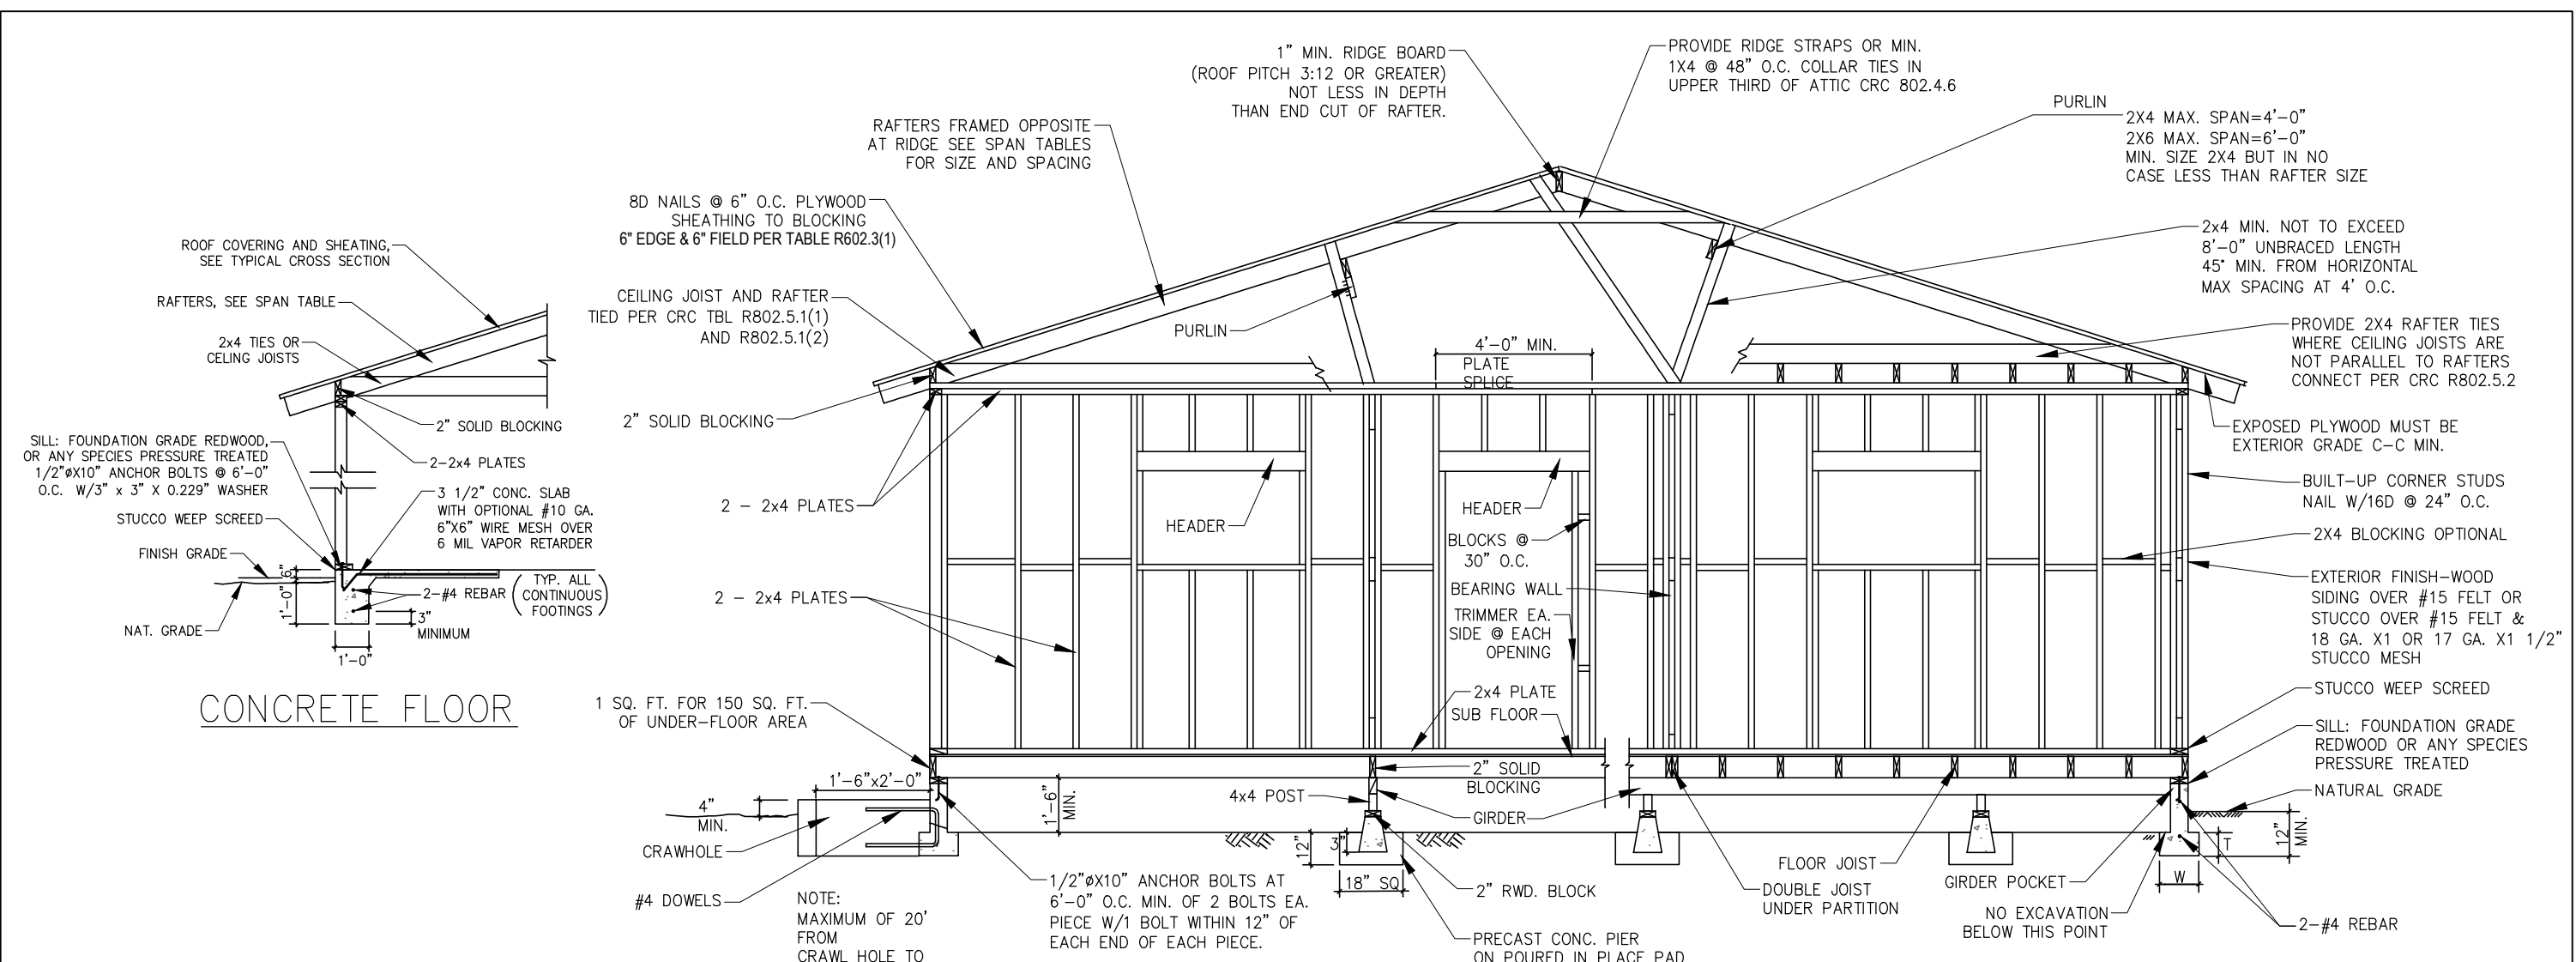


TYPICAL CROSS SECTION AT ENDWALL


NOTE:
CONTINUOUS FOUNDATION
REQUIRED UNDER ALL
BEARING
WALLS IN MULTY-STORY
DWELLINGS
NO PIERS ALLOWED

# FLOORS SUPPORTED	WIDTH W	THICKNESS T
1	12	6
2	16	6
3	19	8


NOTE:
FOOTING SIZES SHOWN ARE
GENERALLY
ACCEPTED, HOWEVER, SOME
AREAS
REQUIRED SPECIAL
CONSIDERATION.
FOOTING PROJECTIONS
SHALL BE
2 INCHES MIN. AND SHALL
NOT EXCEED THE
THICKNESS OF THE
FOOTING.

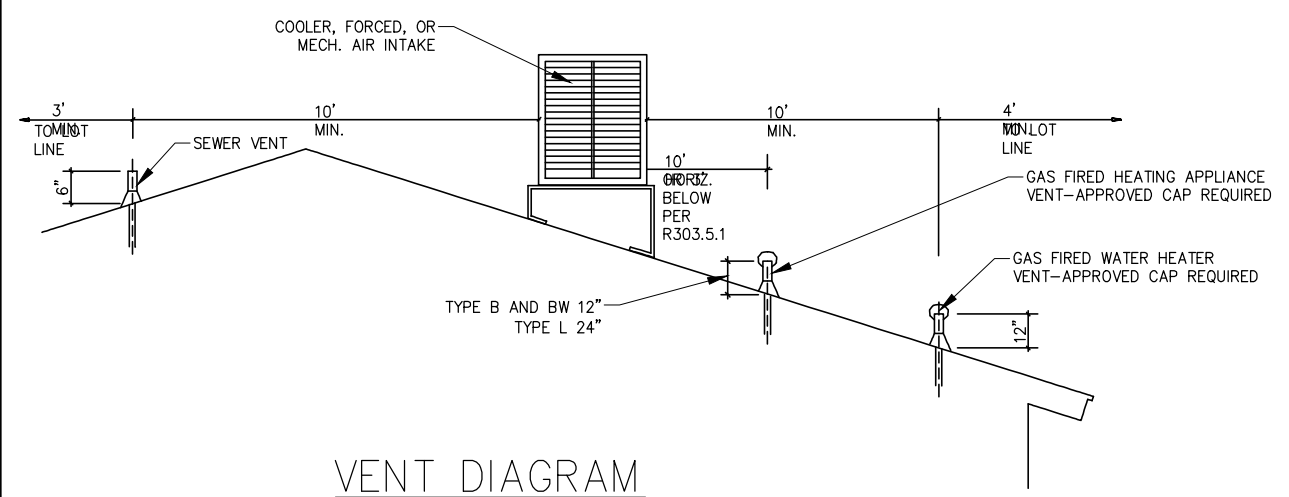

VENT DIAGRAM

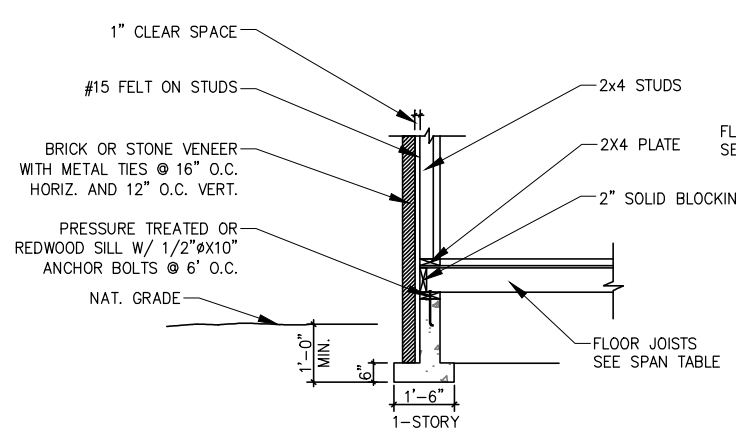

VENEERED WALL

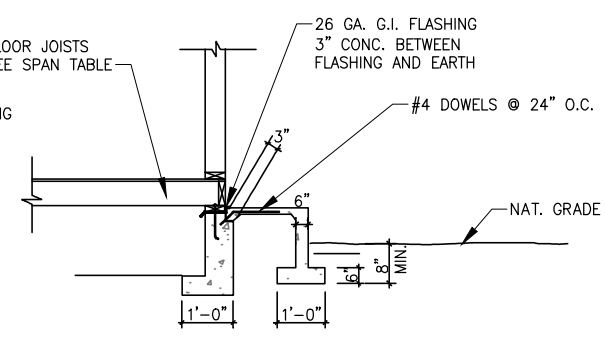

CONCRETE PORCH

Kern County Public Works Building & CODE Building Inspection Division 2700 M Street, Suite 100 Bakersfield, CA. 93301 (661) 862-8650	TYPICAL DWELLING FRAMING DETAILS	2022 CRC 1/1/23
---	--	---------------------------