


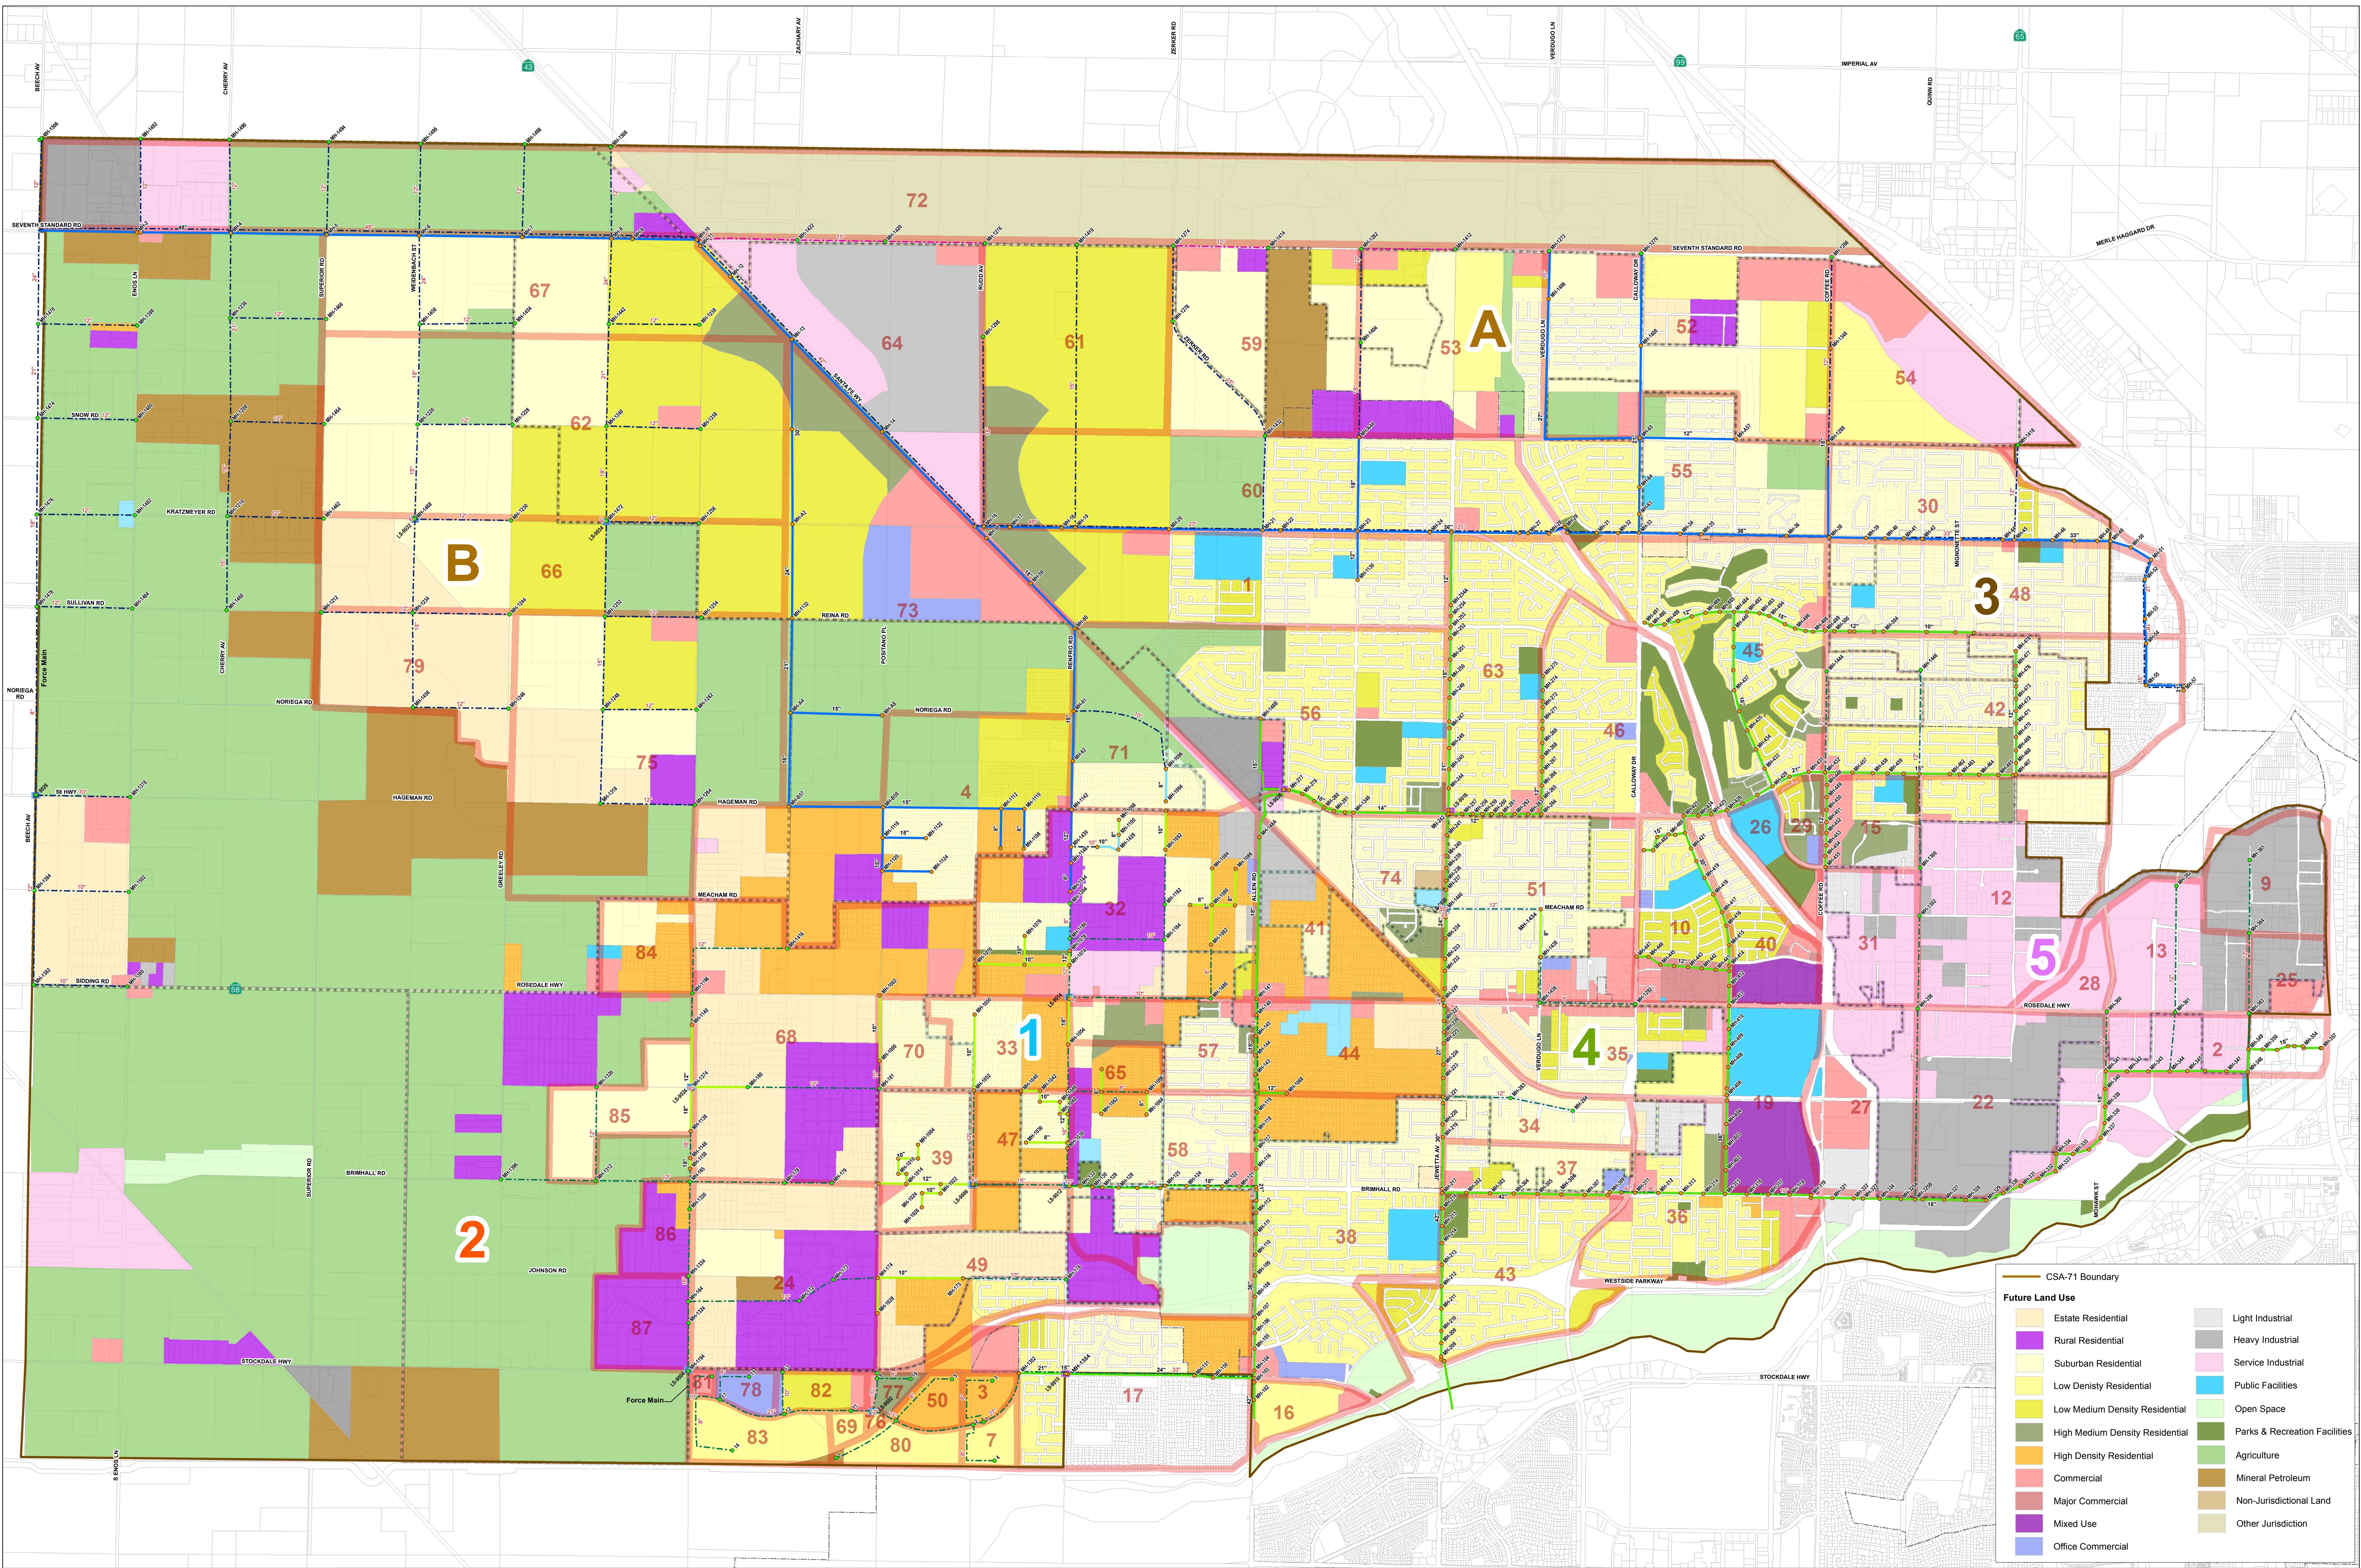

CSA-71 Boundary

Future Land Use

Estate Residential	Light Industrial
Rural Residential	Heavy Industrial
Suburban Residential	Service Industrial
Low Density Residential	Public Facilities
Low Medium Density Residential	Open Space
High Medium Density Residential	Parks & Recreation Facilities
High Density Residential	Agriculture
Commercial	Mineral Petroleum
Major Commercial	Non-Jurisdictional Land
Mixed Use	Other Jurisdiction
Office Commercial	

PROVOST & PRITCHARD
CONSULTING GROUP
An Employee Owned Company

EST. 1968

0 0.25 0.5
Miles

Existing Manholes	12" City of Bakersfield Force Main - Live	12" City of Bakersfield Future Sewers
Future Manholes	12" City of Bakersfield Sewers - Live	12" NORSD Future Sewers
Existing Lift Station	12" City of Bakersfield Sewers - Dry	12" City of Shafter Future Sewers
Future Lift Station	12" NORSD Sewers - Live	Sewer Sub-Area
City of Bakersfield Boundary	12" NORSD Sewers - Dry	

Planned Sewer Areas

County Area - A	City Area - 3
County Area - B	City Area - 4
City Area - 1	City Area - 5
City Area - 2	

CSA-71 Sewer Master Plan

County of Kern